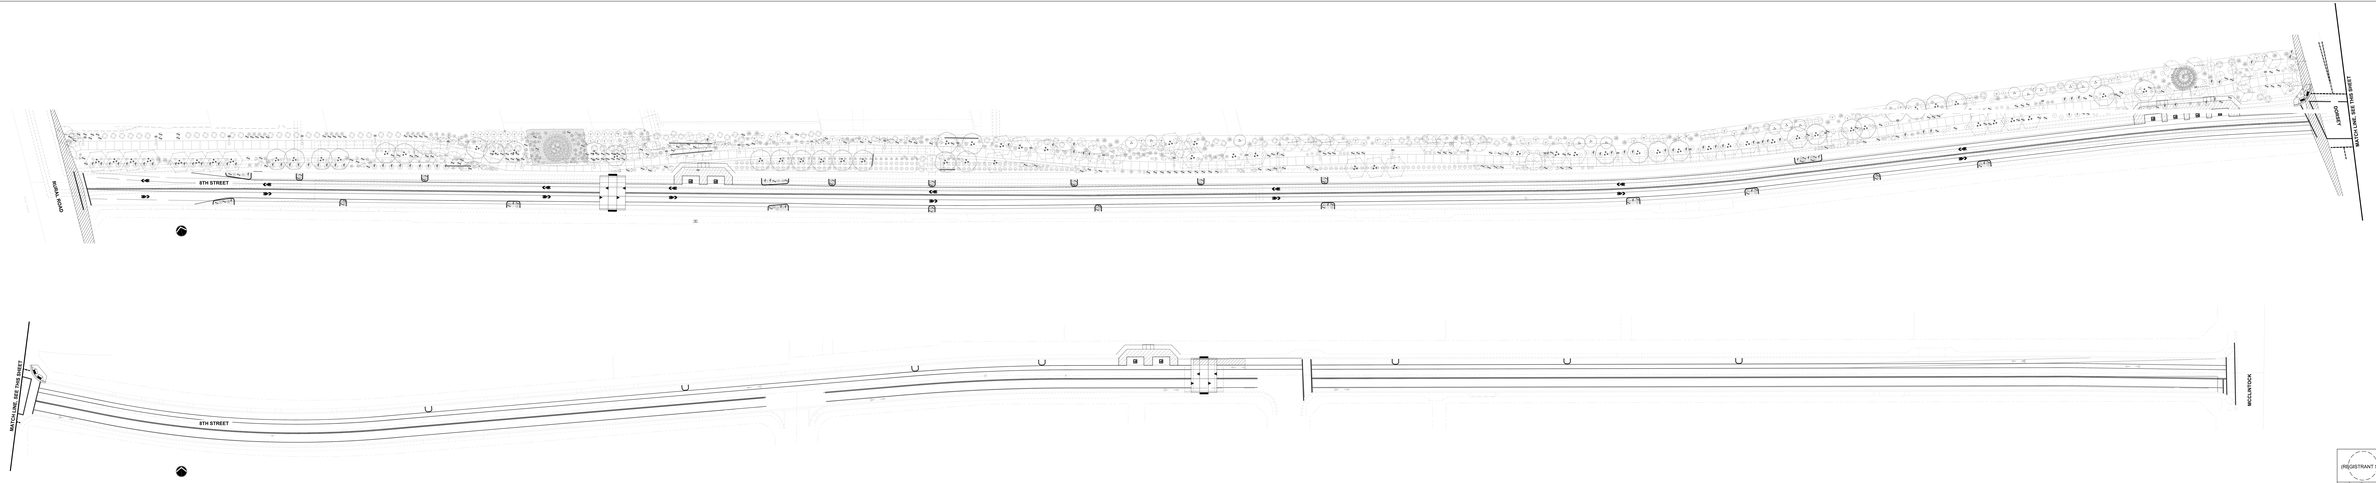

(REGISTRANT SEAL)

CONSULTING ENGINEERS
AZTECA ENGINEERING, INC.
2120 E. 3rd STREET, TEMPE, ARIZONA 85281
(480) 967-5337 FAX (480) 967-1387

DATE	BY	DESCRIPTION

RECOMMENDED FOR PROJECT CONSTRUCTION

CITY OF TEMPE

APPROVED FOR PROJECT CONSTRUCTION

DESIGNED:		DATE:	
DRAWN:		DATE:	
REVIEWED:		DATE:	
APPROVED:		DATE:	
CITY ENGINEER:		DATE:	

8th Street / McKinnon Path
Mcclintock to Ridge Road Alignment

TRAIL CODE: 8MTH-MCC

MULTI-USE PATH IMPROVEMENTS

PROJECT NO.
8MTH-MCC

SHT. 01 OF 13