RIO SALADO MULTI-USE PATH UNDERPASS - PRIEST DRIVE

CITY OF TEMPE PROJECT NO. 6007181
ADOT TRACS NO. SZ17101C/01D
FEDERAL AID NO. TMP-0(242)D

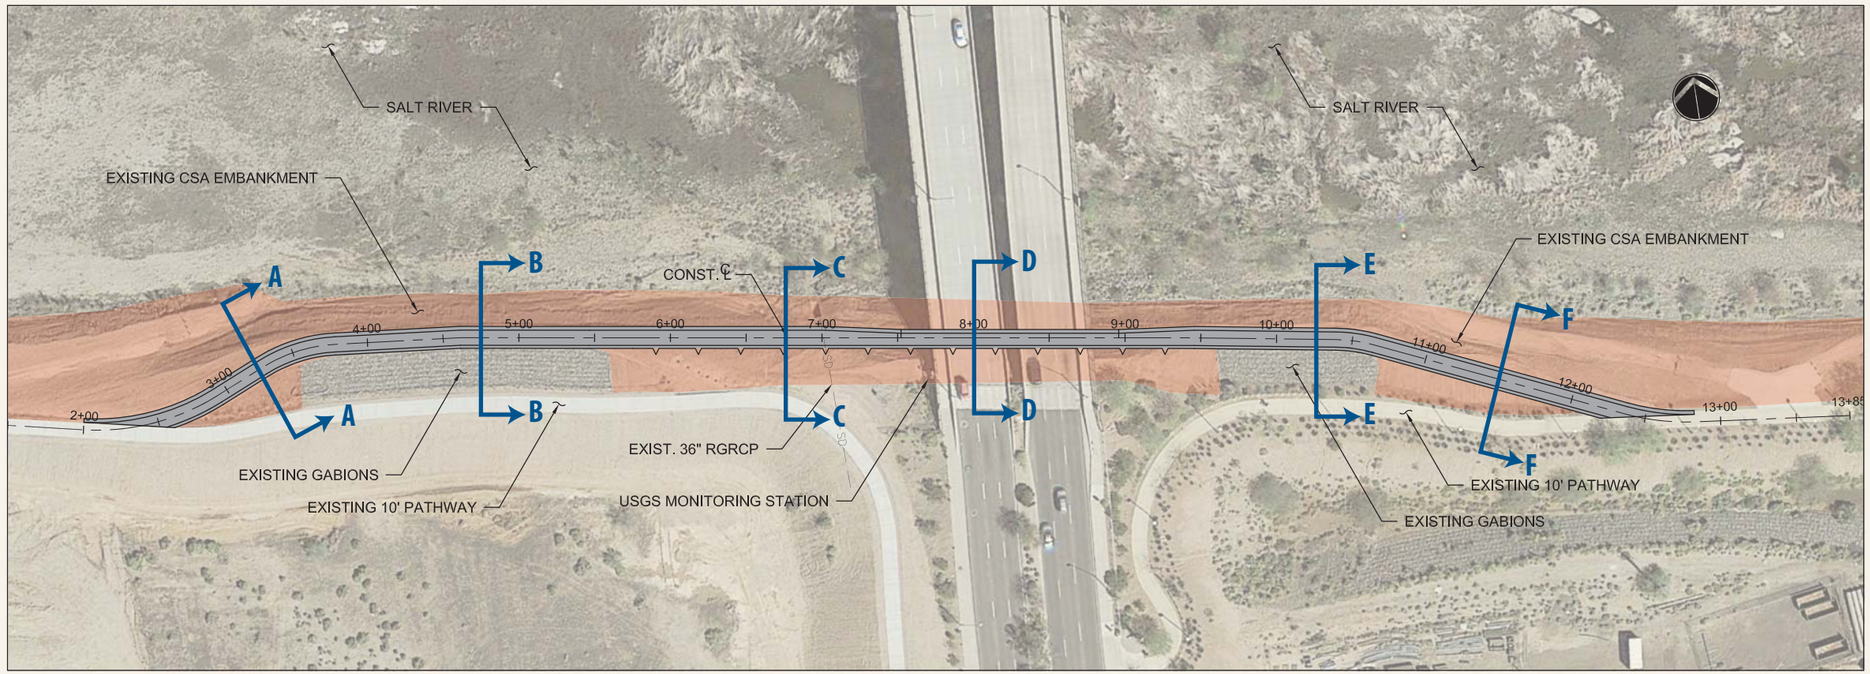

HORIZ: 1"=50'
VERT: 1"=10'

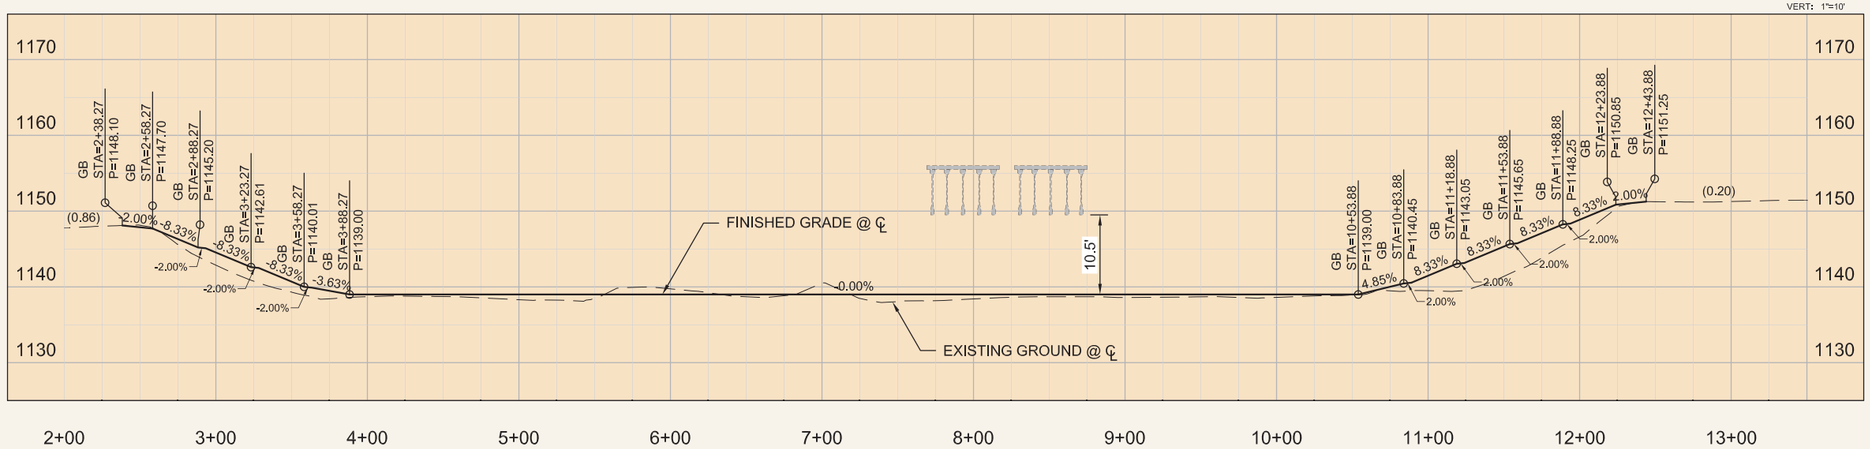

T·Y·LIN INTERNATIONAL

NOVEMBER 2014