RIO SALADO MULTI-USE PATH UNDERPASS - PRIEST DRIVE

CITY OF TEMPE PROJECT NO. 6007181
ADOT TRACS NO. SZ17101C/01D
FEDERAL AID NO. TMP-0(242)D

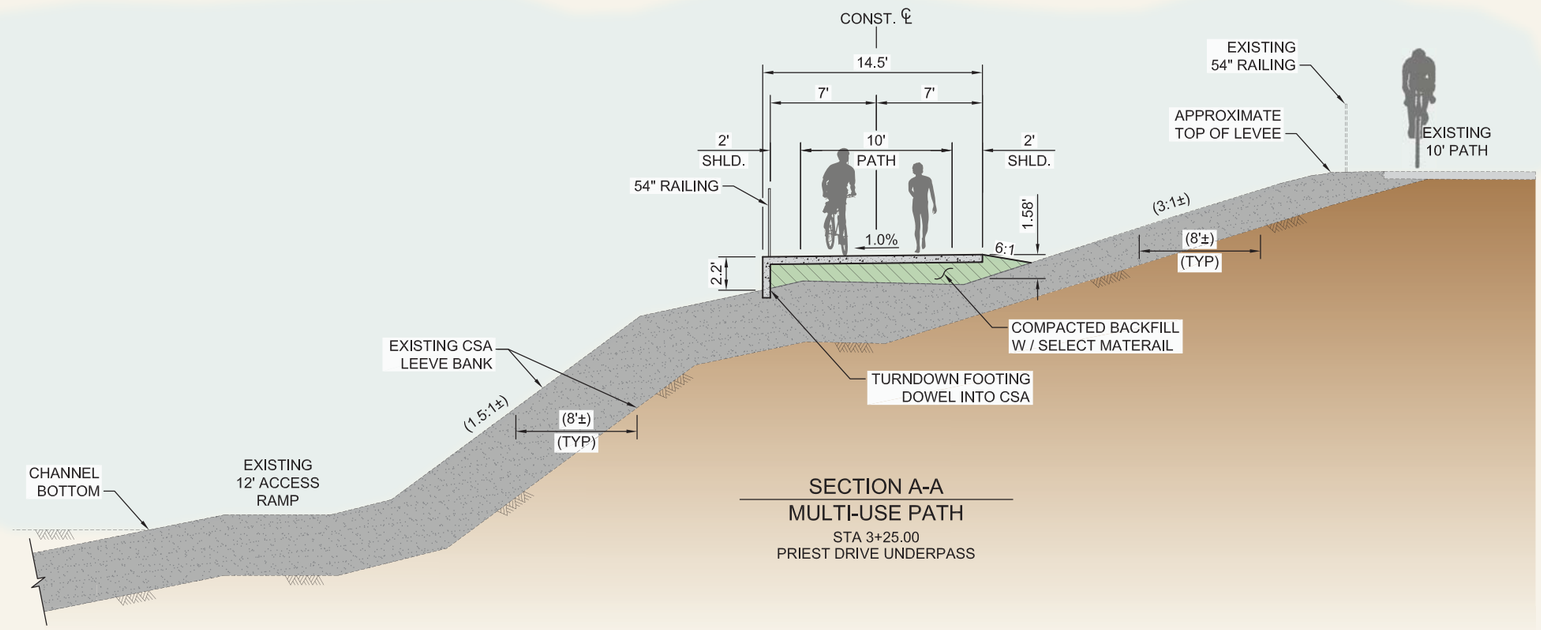

SECTION A-A
MULTI-USE PATH
STA 3+25.00
PRIEST DRIVE UNDERPASS

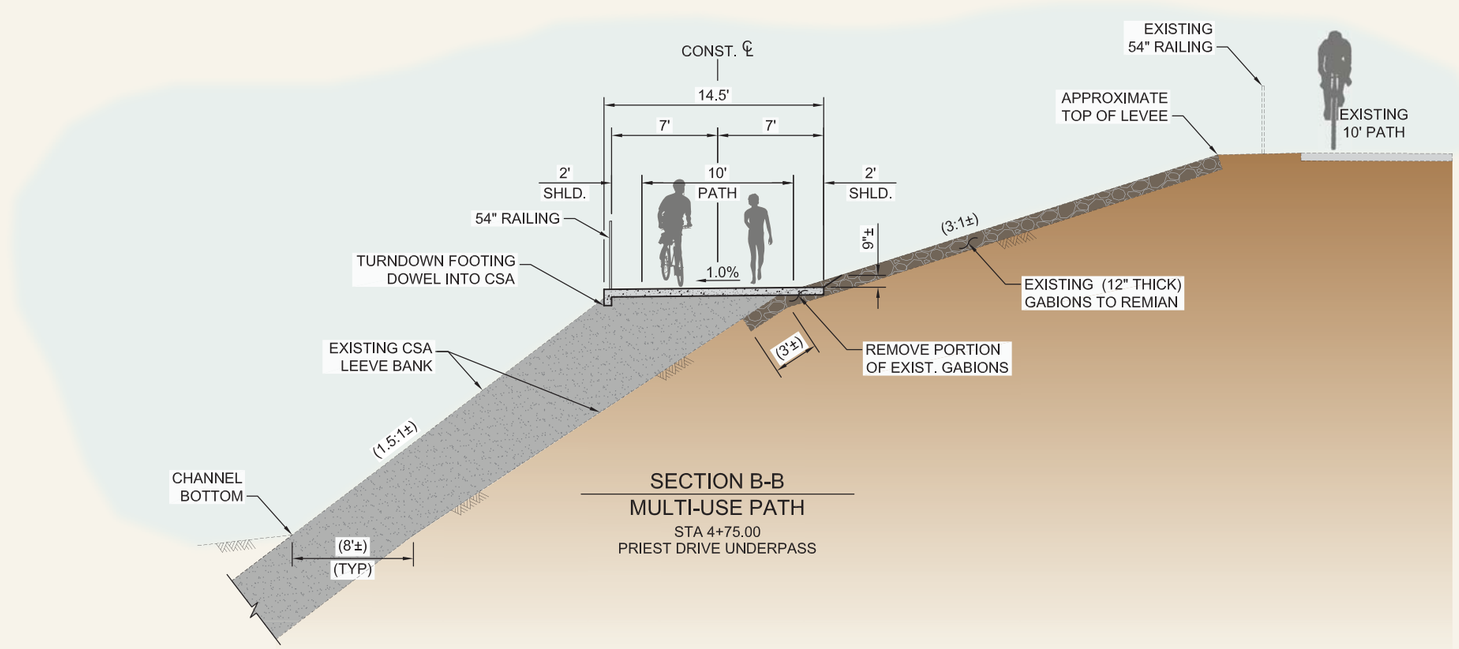

SECTION B-B
MULTI-USE PATH
STA 4+75.00
PRIEST DRIVE UNDERPASS

T·Y·LIN INTERNATIONAL

NOVEMBER 2014