RIO SALADO MULTI-USE PATH UNDERPASS - PRIEST DRIVE

CITY OF TEMPE PROJECT NO. 6007181
ADOT TRACS NO. SZ17101C/01D
FEDERAL AID NO. TMP-0(242)D

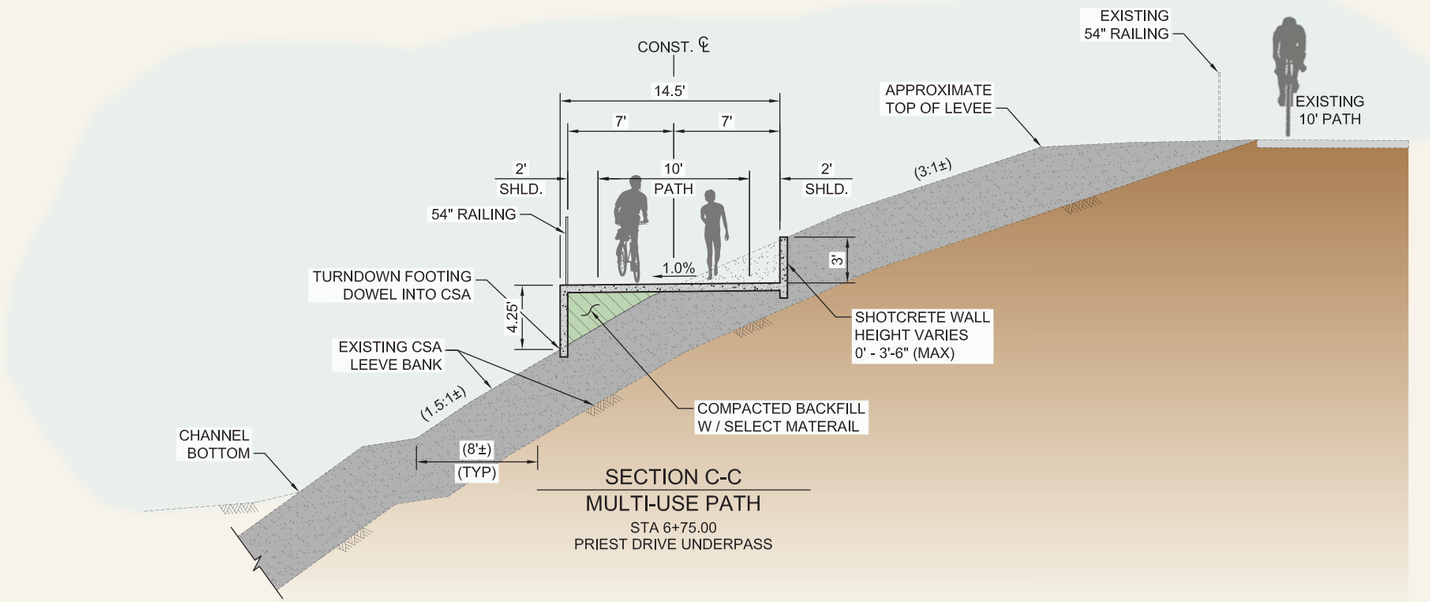

SECTION C-C
MULTI-USE PATH
STA 6+75.00
PRIEST DRIVE UNDERPASS

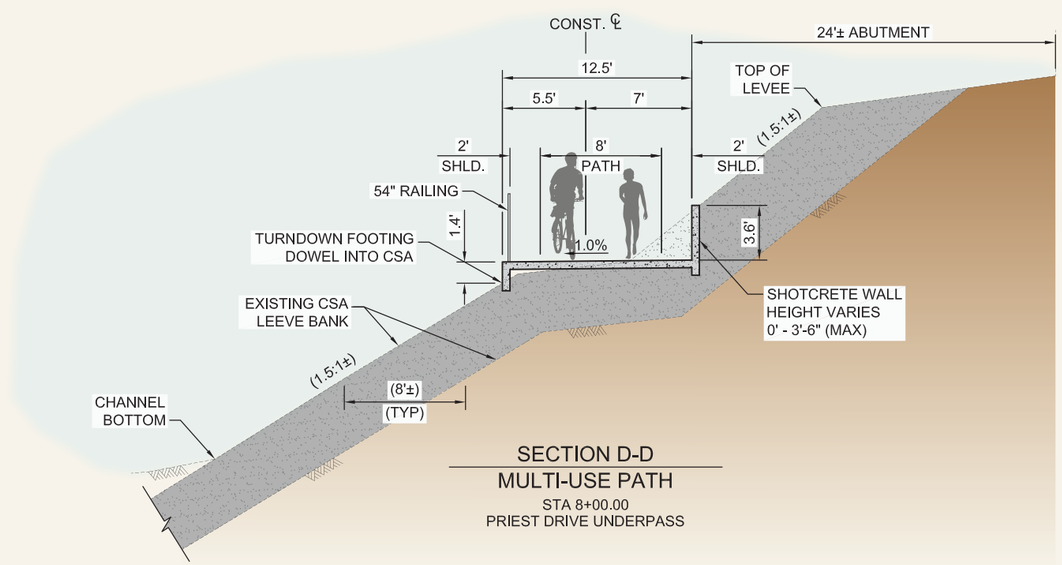

SECTION D-D
MULTI-USE PATH
STA 8+00.00
PRIEST DRIVE UNDERPASS

T·Y·LIN INTERNATIONAL

NOVEMBER 2014