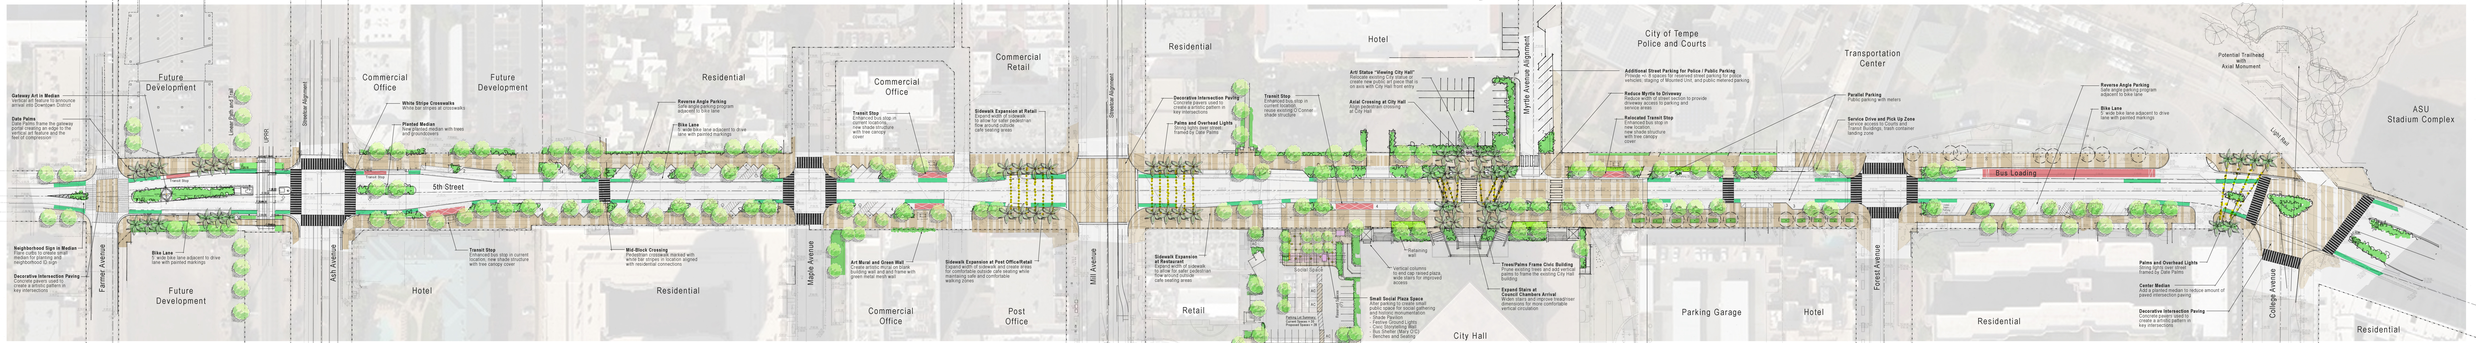

Tempe 5th Street Enhancement - Preferred Design Concept

March 16, 2017

collectiV landscape architects

DALE GARDON DESIGN